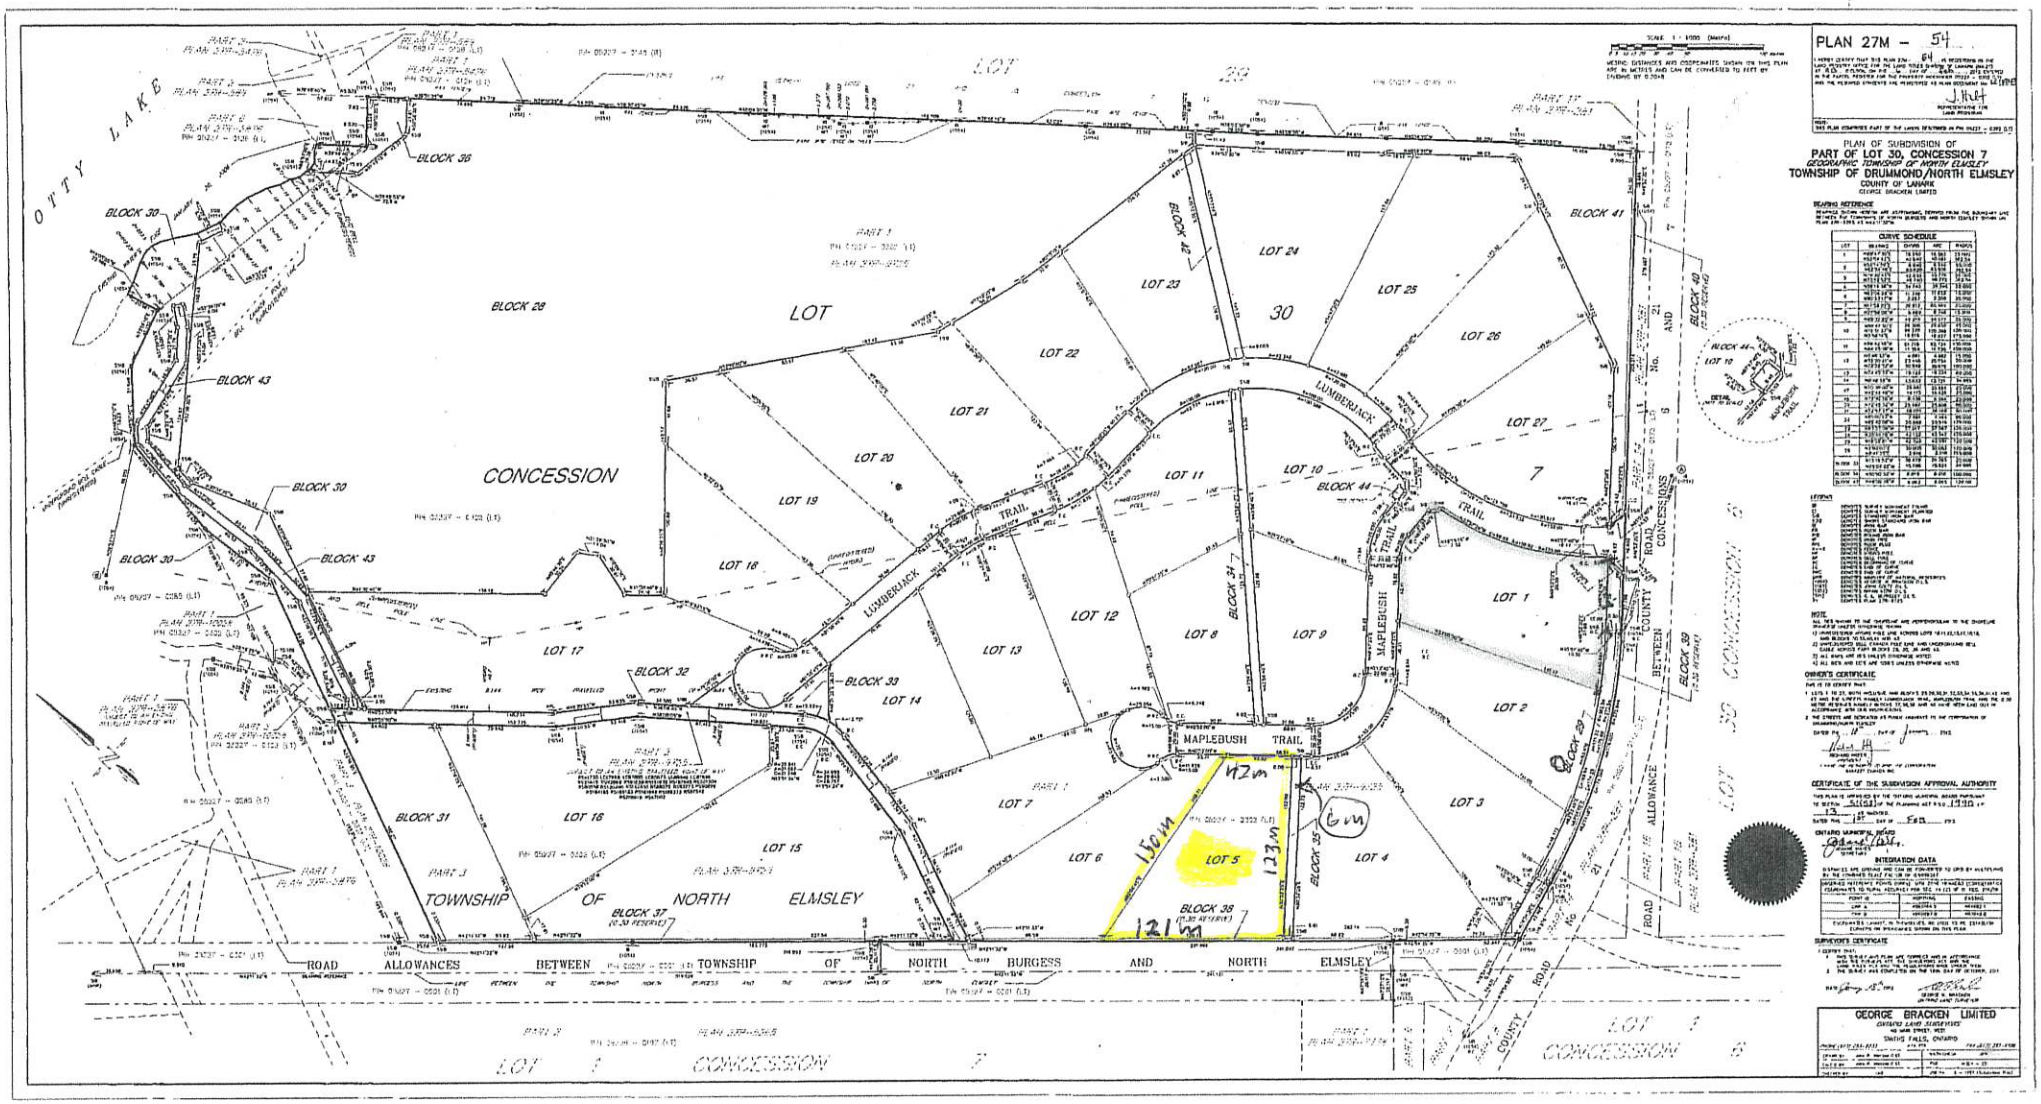
PLAN 27M – 54
PLAN OF SUBDIVISION OF
PART OF LOT 30, CONCESSION 7
GEOGRAPHIC TOWNSHIP OF NORTH ELMSLEY
TOWNSHIP OF DRUMMOND/NORTH ELMSLEY
COUNTY OF LANARK
GEORGE BRACKEN LIMITED
CURVE SCHEDULE
OWNER'S CERTIFICATE
CERTIFICATE OF THE SUBDIVISION APPROVAL AUTHORITY
INTEGRATION DATA
SURVEYOR'S CERTIFICATE
GEORGE BRACKEN LIMITED
SMITHS FALLS, ONTARIO
CITY LAKE
CONCESSION
TOWNSHIP OF NORTH ELMSLEY
ROAD ALLOWANCES BETWEEN TOWNSHIP OF NORTH BURGESS AND NORTH ELMSLEY
LUMBERJACK TRAIL
MAPLEBUSH TRAIL
COUNTY ROAD
BLOCK 26
BLOCK 30
BLOCK 31
BLOCK 32
BLOCK 33
BLOCK 34
BLOCK 35
BLOCK 36
BLOCK 37
BLOCK 38
BLOCK 39
BLOCK 40
BLOCK 41
BLOCK 42
BLOCK 43
BLOCK 44
LOT 1
LOT 2
LOT 3
LOT 4
LOT 5
LOT 6
LOT 7
LOT 8
LOT 9
LOT 10
LOT 11
LOT 12
LOT 13
LOT 14
LOT 15
LOT 16
LOT 17
LOT 18
LOT 19
LOT 20
LOT 21
LOT 22
LOT 23
LOT 24
LOT 25
LOT 26
LOT 27
LOT 30
LOT 29
LOT 7 CONCESSION 7
LOT 7 CONCESSION 6
LOT 30 CONCESSION 6
121m
150m
123m
42m
6m