PLAN OF SURVEY
OF

PART OF LOTS 21 & 22
CONCESSION 4
TOWNSHIP OF NORTH CROSBY
COUNTY OF LEEDS

SCALE: 1" = 100'

1992

COLLETT, JORDAN & WISEMAN
SURVEYING LTD.
ONTARIO LAND SURVEYORS

SCHEDULE OF PARTS			
PART	LOT	CON.	INST. No.
1	22	4	7324
2	21, 22		

I REQUIRE THIS PLAN TO BE DEPOSITED UNDER THE REGISTRY ACT.

Aug 14 1992

ROBERT J. JORDAN
ONTARIO LAND SURVEYOR

PLAN 28R-7747
RECEIVED AND DEPOSITED
Aug. 14, 1992
K. DesRosiers, ADLR
LAND REGISTRAR FOR THE REGISTRY DIVISION OF THE COUNTY OF LEEDS

CAUTION:
THIS PLAN IS NOT A PLAN OF SUBDIVISION WITHIN THE MEANING OF THE "PLANNING ACT".

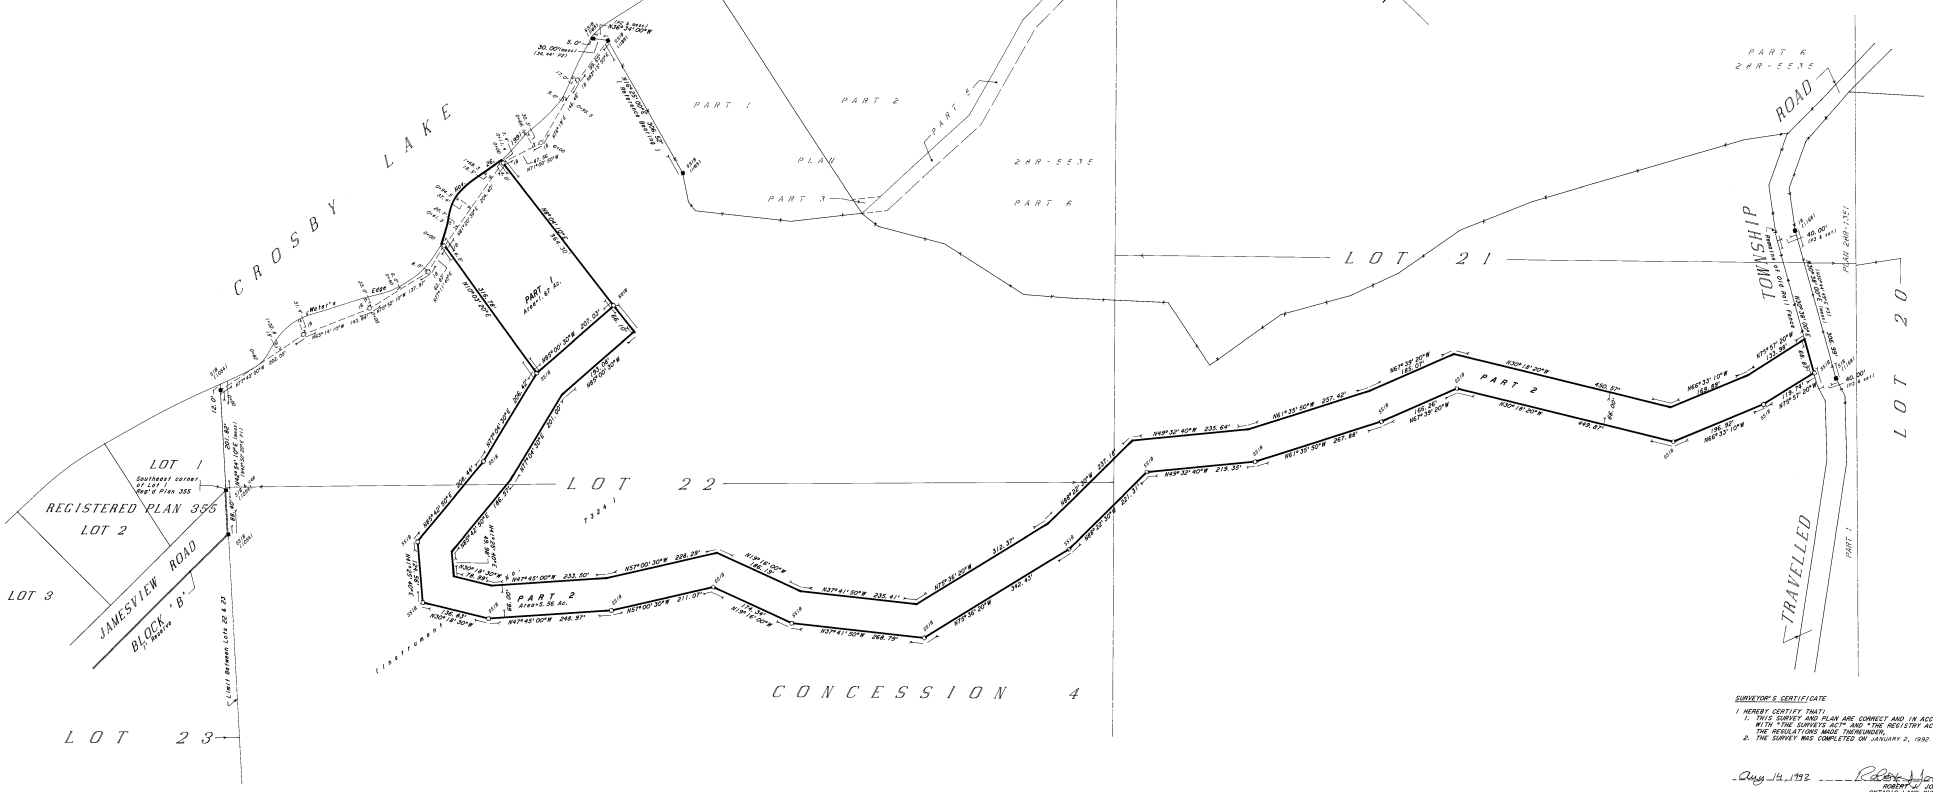

NOTE:
BEARINGS ARE ASTRONOMIC AND ARE DERIVED FROM THE WESTERLY LIMIT OF PART 1, PLAN 28R-5535, SHOWN TO HAVE A BEARING OF N16°25' 00"E.

ALL SHORELINE TIES ARE PERPENDICULAR TO THE TRAVERSE LINES UNLESS SHOWN OTHERWISE.

LEGEND

IB	DENOTES IRON BAR
SIB	DENOTES STANDARD IRON BAR
SSIB	DENOTES SHORT STANDARD IRON BAR
IBM	DENOTES IRON BAR MONUMENT
■	DENOTES SURVEY MONUMENT FOUND
□	DENOTES SURVEY MONUMENT SET
—x—x—	DENOTES FENCE
P1	DENOTES REGISTERED PLAN 355
P2	DENOTES REFERENCE PLAN 28R-5535
P3	DENOTES REFERENCE PLAN 28R-1351

SURVEYOR'S CERTIFICATE

I HEREBY CERTIFY THAT:
1. THIS SURVEY AND PLAN ARE CORRECT AND IN ACCORDANCE WITH "THE SURVEYS ACT" AND "THE REGISTRY ACT" AND THE REGULATIONS MADE THEREUNDER.
2. THE SURVEY WAS COMPLETED ON JANUARY 2, 1992.

Aug 14, 1992

ROBERT J. JORDAN
ONTARIO LAND SURVEYOR

COLLETT, JORDAN & WISEMAN
SURVEYING LTD.
ONTARIO LAND SURVEYORS

P.O. Box 485
6 Hellaby Street
Brockville, Ontario
K6V-5V7

Phone: 342-7525
Fax: 342-9513

Drawn By:	Party Chief:	Checked By:	Job No.:
L.P.	J.G.	B.J.	91/303