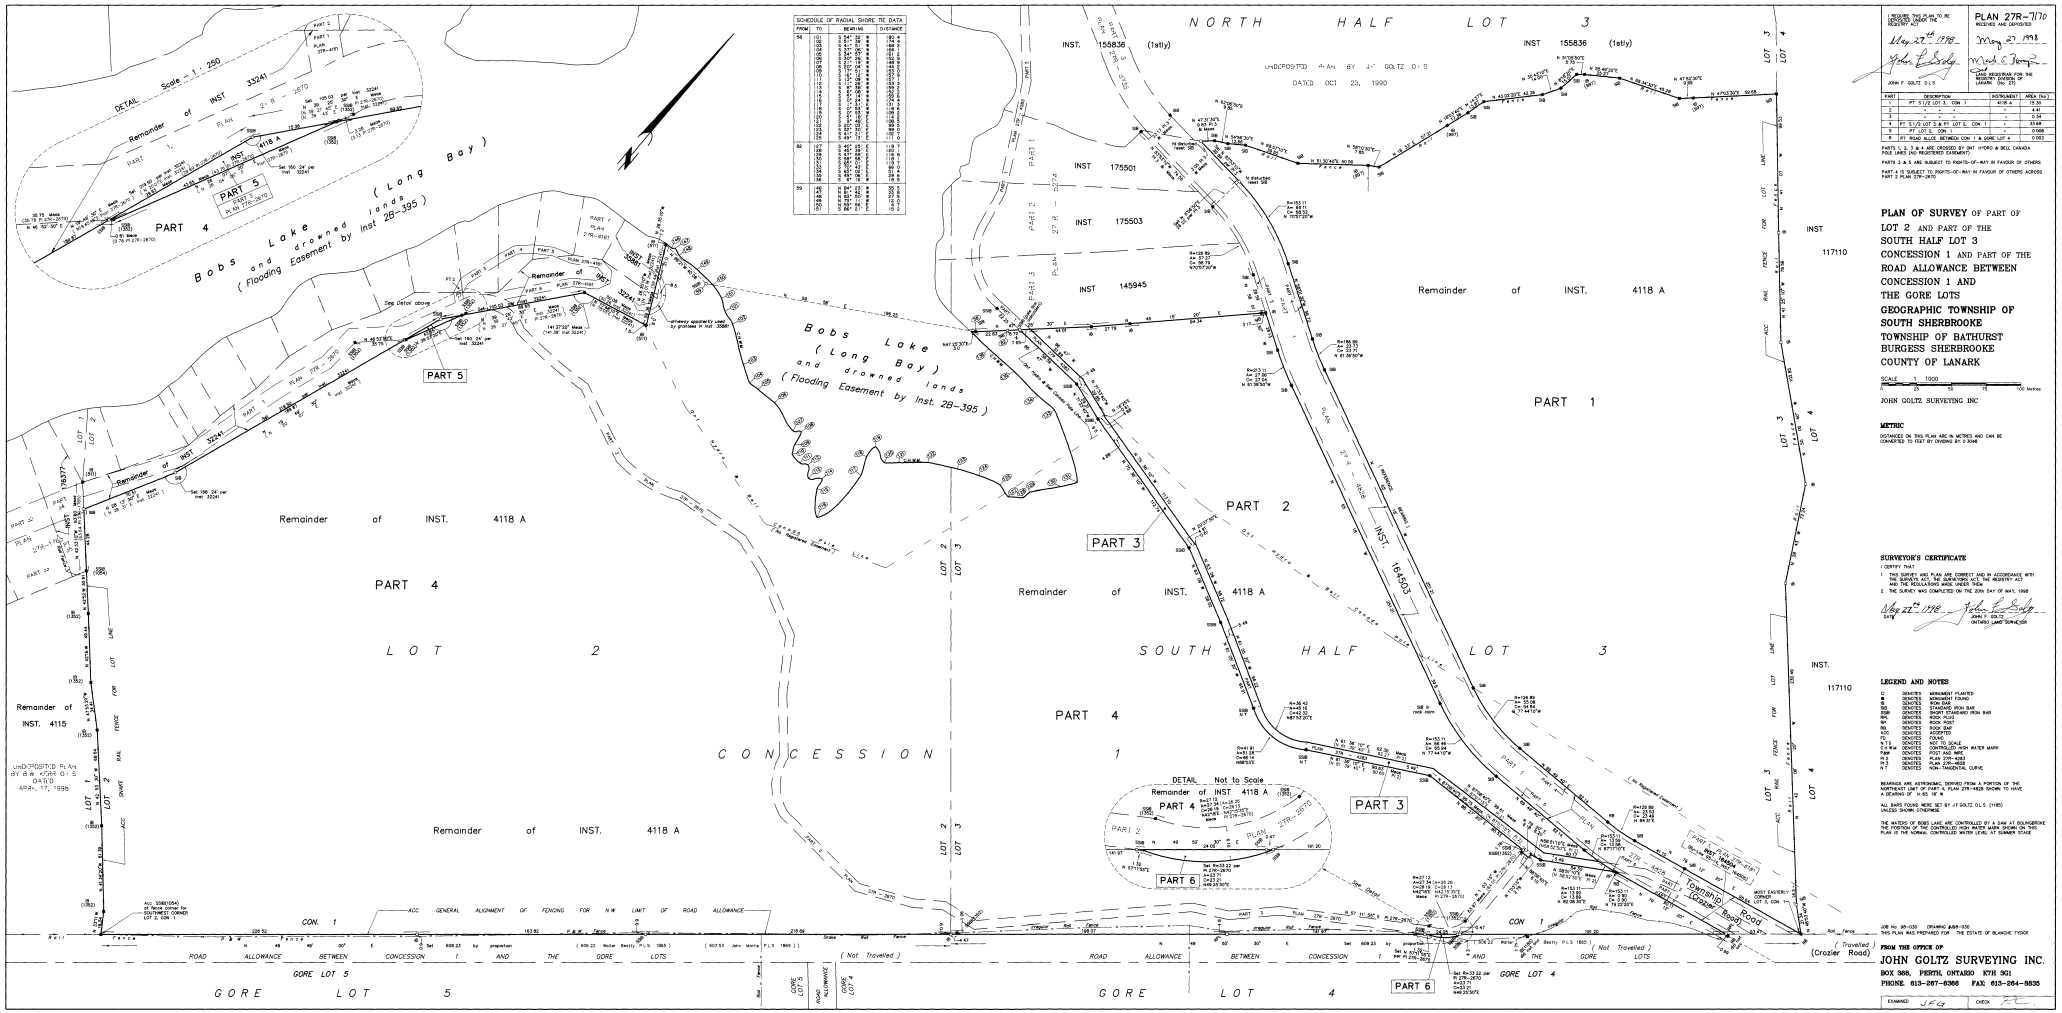

SCHEDULE OF RADIAL SHORE TIE DATA

FROM	TO	BEARING	DISTANCE

REGISTRAR'S NOTE: THIS PLAN TO BE DEPOSITED UNDER THE REGISTRY ACT

May 27th 1998

John F. Goltz

JOHN F. GOLTZ O.L.S.

PLAN 27R-7170
RECEIVED AND DEPOSITED
May 29 1998
Mark C. Young
LAND REGISTRAR FOR THE REGISTRY DIVISION OF LANARK (No. 27)

PART	DESCRIPTION	INSTRUMENT	AREA (ha.)
1	PT. S1/2 LOT 3, CON. 1	4118 A	12.30
2	- - -	-	4.41
3	- - -	-	0.54
4	PT. S1/2 LOT 3 & PT. LOT 2, CON. 1	-	33.48
5	PT. LOT 2, CON. 1	-	0.008
6	PT. ROAD ALLOW. BETWEEN CON. 1 & GORE LOT 4	-	0.063


PARTS 2 & 5 ARE SUBJECT TO RIGHTS-OF-WAY IN FAVOUR OF OTHERS

PART 4 IS SUBJECT TO RIGHTS-OF-WAY IN FAVOUR OF OTHERS ACROSS PART 2 PLAN 27R-2670

PLAN OF SURVEY OF PART OF LOT 2 AND PART OF THE SOUTH HALF LOT 3 CONCESSION 1 AND PART OF THE ROAD ALLOWANCE BETWEEN CONCESSION 1 AND THE GORE LOTS
GEOGRAPHIC TOWNSHIP OF SOUTH SHERBROOKE
TOWNSHIP OF BATHURST
BURGESS SHERBROOKE
COUNTY OF LANARK

SCALE 1 : 1000
0 25 50 75 100 Metres

JOHN GOLTZ SURVEYING INC

METRIC

DISTANCES ON THIS PLAN ARE IN METRES AND CAN BE CONVERTED TO FEET BY DIVIDING BY 0.3048

SURVEYOR'S CERTIFICATE

I CERTIFY THAT:

1. THIS SURVEY AND PLAN ARE CORRECT AND IN ACCORDANCE WITH THE SURVEYS ACT, THE SURVEYORS ACT, THE REGISTRY ACT AND THE REGULATIONS MADE UNDER THEM.
2. THE SURVEY WAS COMPLETED ON THE 20th DAY OF MAY, 1998

May 22nd 1998
DATE

John F. Goltz
JOHN F. GOLTZ
ONTARIO LAND SURVEYOR

LEGEND AND NOTES

C	DENOTES MONUMENT PLANTED
■	DENOTES MONUMENT FOUND
IB	DENOTES IRON BAR
SB	DENOTES STANDARD IRON BAR
SBR	DENOTES SHORT STANDARD IRON BAR
BP	DENOTES BOUND PIPE
WP	DENOTES ROCK POST
RB	DENOTES ROCK BAR
CB	DENOTES CAPPED BAR
FC	DENOTES FOUND
N.T.S.	DENOTES NOT TO SCALE
O.H.W.	DENOTES OVERHEAD HIGH WATER MARK
PLS	DENOTES PLAN 27R-2670
R.1	DENOTES PLAN 27R-4828
R.2	DENOTES PLAN 27R-4828
N.T	DENOTES NON-TANGENTIAL CURVE

BEARINGS ARE ASTRONOMIC, DERIVED FROM A PORTION OF THE NORTHERLY LIMIT OF PART 4, PLAN 27R-4828 SHOWN TO HAVE A BEARING OF N 84° 36' E

ALL BARS FOUND WERE SET BY J.F. GOLTZ O.L.S. (1180) UNLESS SHOWN OTHERWISE

THE WATERS OF BOBS LAKE ARE CONTROLLED BY A DAM AT BOUNDRIGHT. THE POSITION OF THE CONTROLLED HIGH WATER MARK SHOWN ON THIS PLAN IS THE NORMAL CONTROLLED WATER LEVEL AT SUMMER STAGE

JOB No. 98-020 DRAWING JG98-020
THIS PLAN WAS PREPARED FOR THE ESTATE OF BLANCHE TYSICK

FROM THE OFFICE OF
JOHN GOLTZ SURVEYING INC.
BOX 388, PERTH, ONTARIO K7H 3G1
PHONE 613-267-6366 FAX 613-264-8835

EXAMINED JFG CHECK