I REQUIRE THIS PLAN TO BE DEPOSITED UNDER THE REGISTRY ACT.

DATE March 10th 1992

John F. Goltz

JOHN F. GOLTZ O.L.S.

PLAN 13R- 10768

RECEIVED AND DEPOSITED

DATE March 13/92

Dep Lisa Jewell

LAND REGISTRAR FOR THE REGISTRY DIVISION OF FRONTENAC (13)

PART	DESCRIPTION	INST.	AREA (ac)
1	Pt. Lot 12, Con. I	233209	1.61
2	" "	D-2106, now occupied by the grantees in 233209	0.012
3	" "	229454	0.038

Parts 1 & 3 are subject to a 10' wide Ont. Hydro Easement per Inst. 2840.

Part 3 is subject to a Right-of-Way in favour of the grantees in Inst. 233209.

PLAN OF SURVEY OF PART OF LOT 12, CONCESSION I TOWNSHIP OF OSO COUNTY OF FRONTENAC

SCALE: 1" = 40'

JOHN F. GOLTZ O.L.S.

1992

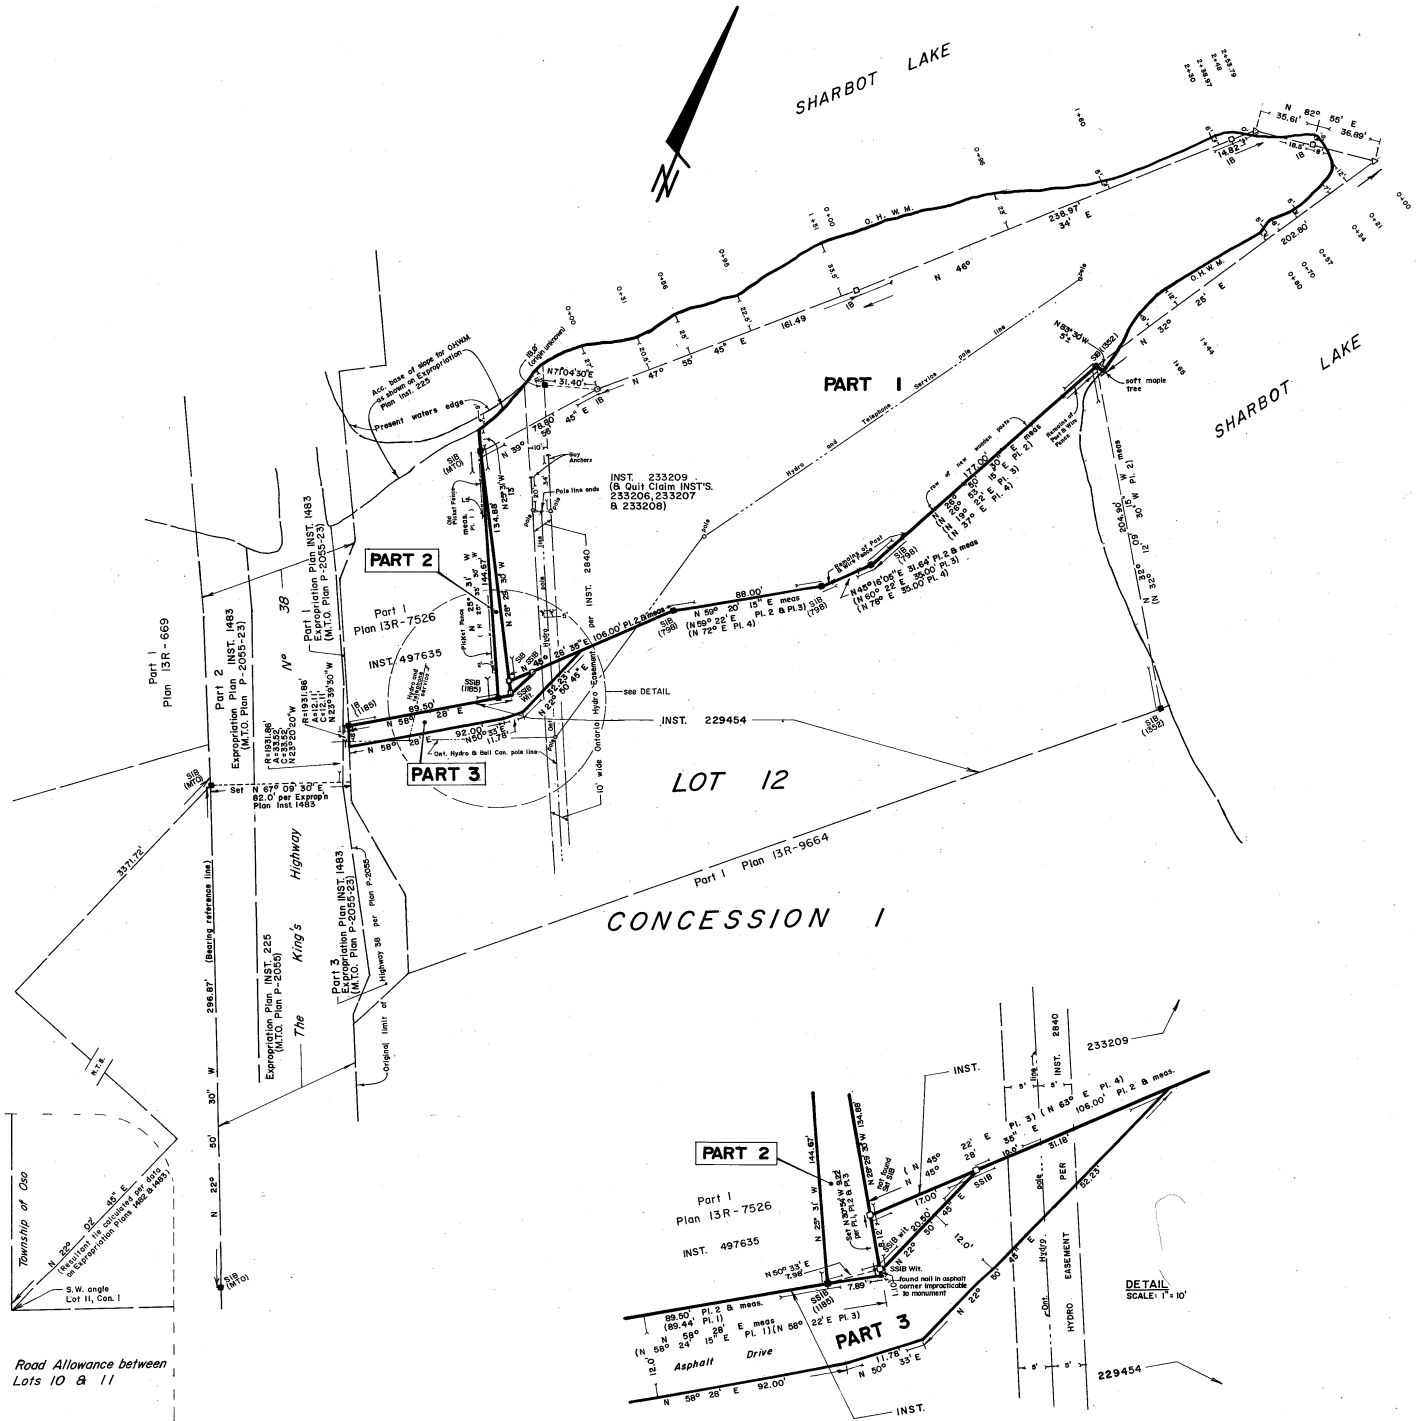

CAUTION :

THIS PLAN IS NOT A PLAN OF SUBDIVISION WITHIN THE MEANING OF THE PLANNING ACT.

SURVEYOR'S CERTIFICATE

I HEREBY CERTIFY THAT :

1. THIS SURVEY AND PLAN ARE CORRECT AND IN ACCORDANCE WITH THE SURVEYS ACT AND THE REGISTRY ACT AND THE REGULATIONS MADE THEREUNDER.
2. THE SURVEY WAS COMPLETED ON THE 10th DAY OF FEBRUARY, 1992.

March 10th 1992 — John F. Goltz

DATE — JOHN F. GOLTZ ONTARIO LAND SURVEYOR

LEGEND AND NOTES

■	denotes	MONUMENT FOUND
○	denotes	MONUMENT PLANTED
IB	denotes	IRON BAR
SIB	denotes	STANDARD IRON BAR
SSIB	denotes	SHORT STANDARD IRON BAR
Pl. 1	denotes	PLAN 13R-7526
Pl. 2	denotes	PLAN 13R-9664
Pl. 3	denotes	PLAN 13R-669 & INST. 229454
Pl. 4	denotes	PLAN OF SURVEY BY S.B. CODE O.L.S. DATED SEPT. 16, 1942 AS REFERRED TO IN INST. 233209, ATTACHED TO INST. 3046
O.H.W.M.	denotes	ORDINARY HIGH WATER MARK
MTO	denotes	MINISTRY OF TRANSPORTATION ONTARIO
N.T.S	denotes	NOT TO SCALE
△	denotes	ICE TRAVERSE HUB

- BEARINGS ARE ASTRONOMIC, DERIVED FROM A PORTION OF THE SOUTHWEST LIMIT OF THE KING'S HIGHWAY No 38 SHOWN TO HAVE A BEARING OF N 22° 50' 30" W ON EXPROPRIATION PLAN INST. 1483 (M.T.O. PLAN P-2055-23).
- TIES TO O.H.W.M. ARE PERPENDICULAR TO TRAVERSE LINES UNLESS SHOWN OTHERWISE.

JOB № 92-001

THIS PLAN WAS PREPARED FOR : Lois Spencer

FROM THE OFFICE OF :

JOHN GOLTZ SURVEYING INC.

JOHN F. GOLTZ ONTARIO LAND SURVEYOR

BOX 388, PERTH, ONTARIO 267-6366

EXAMINED : JFG | CHECK : P.C.