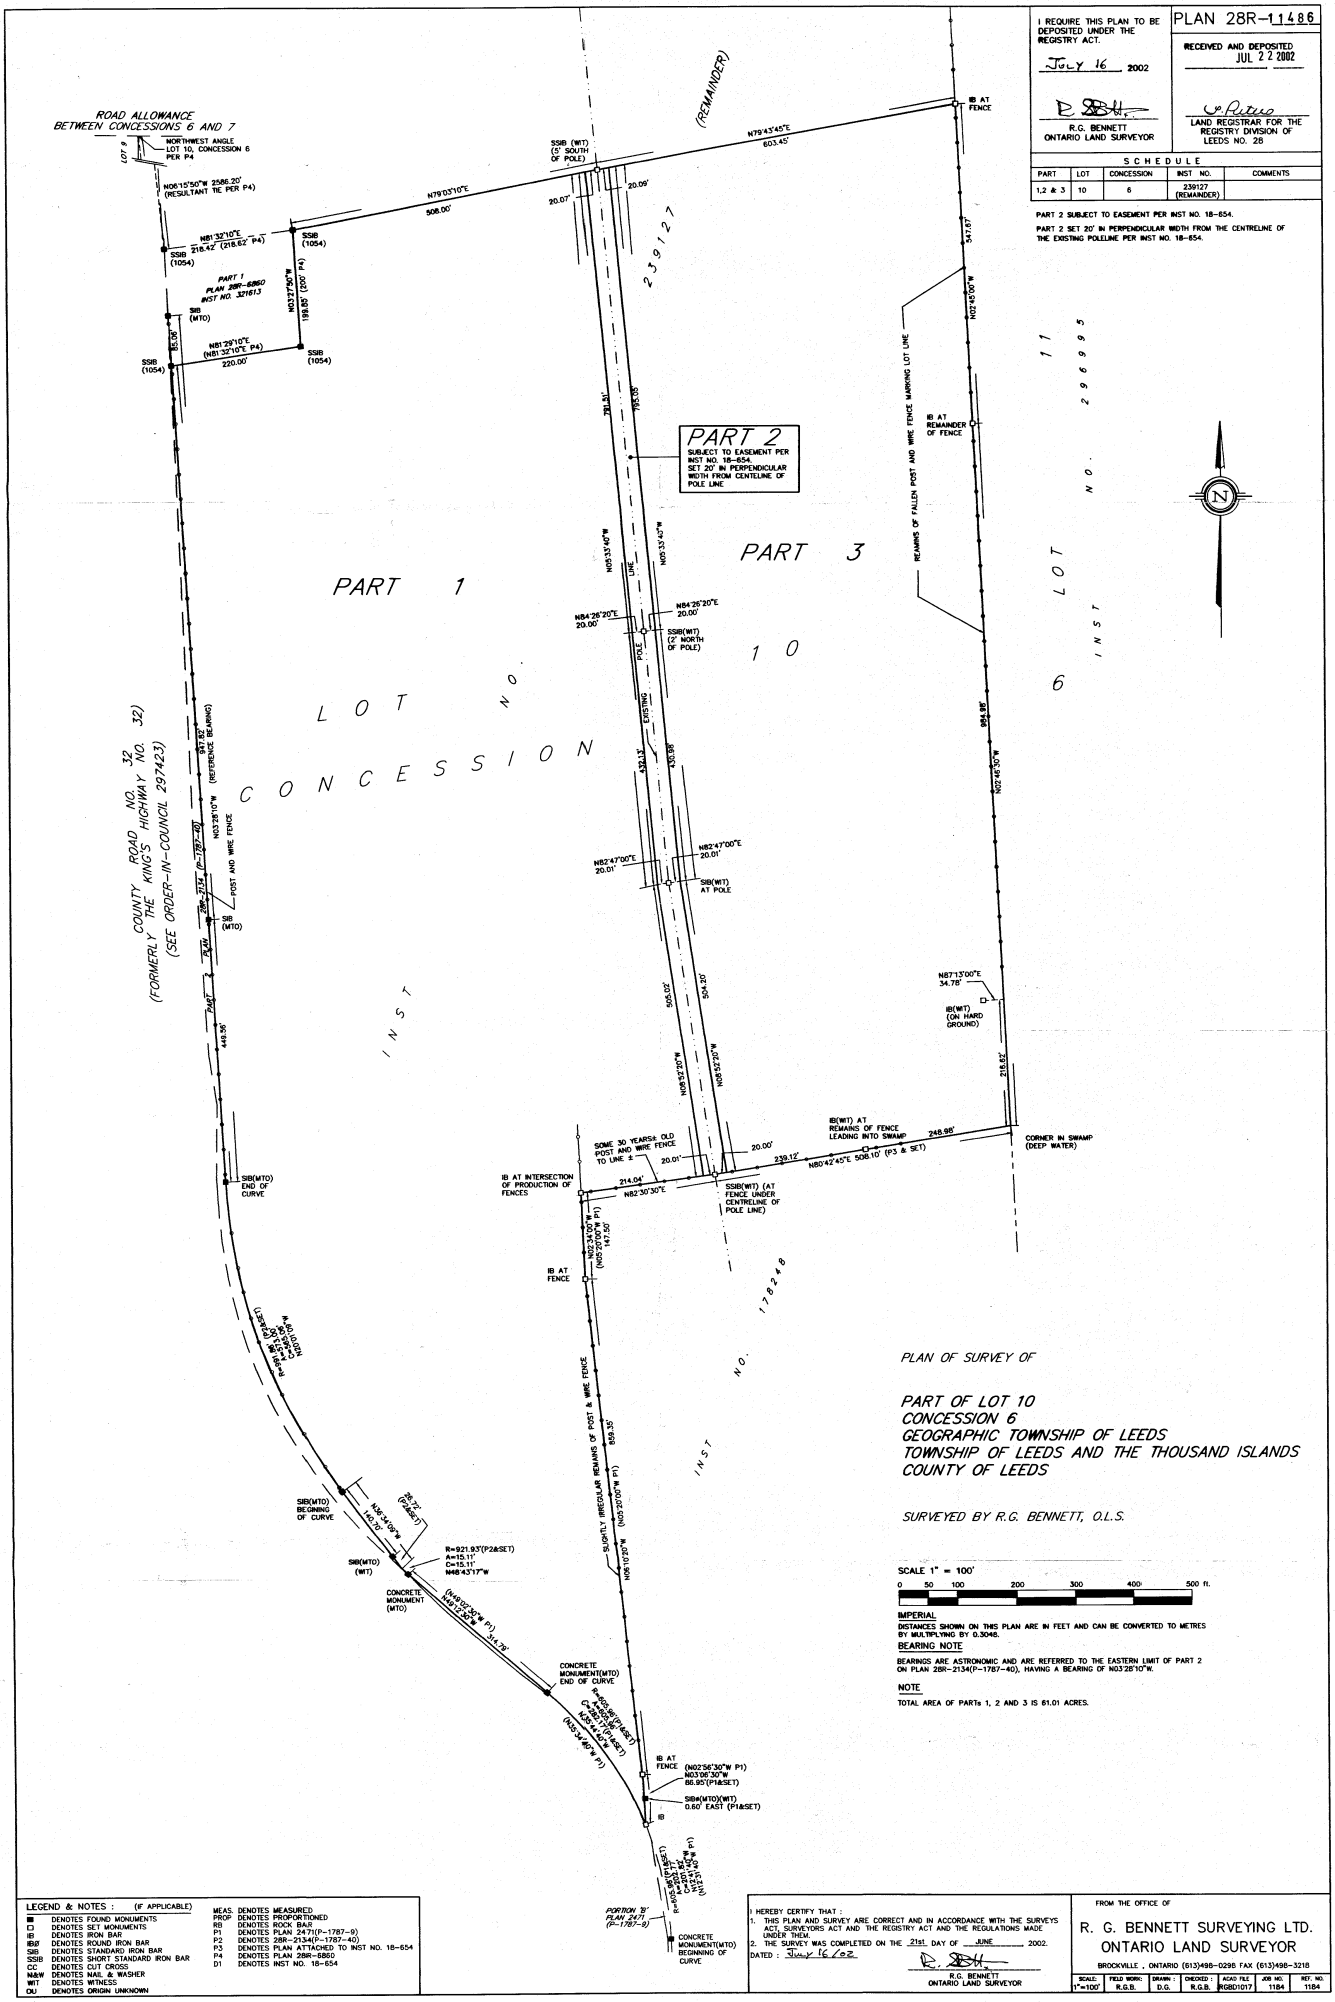

I REQUIRE THIS PLAN TO BE DEPOSITED UNDER THE REGISTRY ACT.

July 16 2002

R.G. BENNETT
ONTARIO LAND SURVEYOR

PLAN 28R-11486

RECEIVED AND DEPOSITED
JUL 22 2002

LAND REGISTRAR FOR THE REGISTRY DIVISION OF LEEDS NO. 28

SCHEDULE

PART	LOT	CONCESSION	INST NO.	COMMENTS
1,2 & 3	10	6	239127 (REMAINDER)	

PART 2 SUBJECT TO EASEMENT PER INST NO. 18-654.

PART 2 SET 20' IN PERPENDICULAR WIDTH FROM THE CENTRELINE OF THE EXISTING POLELINE PER INST NO. 18-654.

PLAN OF SURVEY OF

PART OF LOT 10
CONCESSION 6
GEOGRAPHIC TOWNSHIP OF LEEDS
TOWNSHIP OF LEEDS AND THE THOUSAND ISLANDS
COUNTY OF LEEDS

SURVEYED BY R.G. BENNETT, O.L.S.

SCALE 1" = 100'

0 50 100 200 300 400 500 ft.

IMPERIAL

DISTANCES SHOWN ON THIS PLAN ARE IN FEET AND CAN BE CONVERTED TO METRES BY MULTIPLYING BY 0.3048.

BEARING NOTE

BEARINGS ARE ASTRONOMIC AND ARE REFERRED TO THE EASTERN LIMIT OF PART 2 ON PLAN 28R-2134(P-1787-40), HAVING A BEARING OF N03°28'10"W.

NOTE

TOTAL AREA OF PARTs 1, 2 AND 3 IS 61.01 ACRES.

LEGEND & NOTES : (IF APPLICABLE)

■	DENOTES FOUND MONUMENTS	MEAS.	DENOTES MEASURED
□	DENOTES SET MONUMENTS	PROP	DENOTES PROPORTIONED
IB	DENOTES IRON BAR	RB	DENOTES ROCK BAR
IB@	DENOTES ROUND IRON BAR	P1	DENOTES PLAN 247(P-1787-9)
SIB	DENOTES STANDARD IRON BAR	P2	DENOTES 28R-2134(P-1787-40)
SSIB	DENOTES SHORT STANDARD IRON BAR	P3	DENOTES PLAN ATTACHED TO INST NO. 18-654
CC	DENOTES CUT CROSS	P4	DENOTES PLAN 28R-5860
N&W	DENOTES NAIL & WASHER	D1	DENOTES INST NO. 18-654
WIT	DENOTES WITNESS		
OU	DENOTES ORIGIN UNKNOWN		

I HEREBY CERTIFY THAT :

1. THIS PLAN AND SURVEY ARE CORRECT AND IN ACCORDANCE WITH THE SURVEYS ACT, SURVEYORS ACT AND THE REGISTRY ACT AND THE REGULATIONS MADE UNDER THEM.
2. THE SURVEY WAS COMPLETED ON THE 21st DAY OF JUNE 2002.

DATED : July 16 /02

R.G. BENNETT
ONTARIO LAND SURVEYOR

FROM THE OFFICE OF

R. G. BENNETT SURVEYING LTD.
ONTARIO LAND SURVEYOR

BROCKVILLE , ONTARIO (613)498-0295 FAX (613)498-3218

SCALE:	FIELD WORK:	DRAWN :	CHECKED :	ACAD FILE	JOB NO.	REF. NO.
1"=100'	R.G.B.	D.G.	R.G.B.	RGBD1017	1184	1184