I REQUIRE THIS PLAN TO BE DEPOSITED UNDER THE REGISTRY ACT.

April 20 1995

BRIAN W. KERR
ONTARIO LAND SURVEYOR

PLAN 13R-12702
RECEIVED AND DEPOSITED

April 21 1995

A.D. Kelly Robbins
LAND REGISTRAR FOR THE REGISTRY DIVISION OF FRONTENAC (N° 13)

SCHEDULE

PART	LOT	CONCESSION	INSTRUMENT	AREA(ac)	REMARKS
1				5.77	
2				0.30	SUBJECT TO RIGHT-OF-WAY AS DESCRIBED IN INST.S 384938, 452355, 456768, 390666, 527074, 527073 AND 485207
3				0.81	
4				0.01	
5	Pt. of 20	10	553265	0.02	
6				0.02	
7				0.04	
8				0.01	
9				0.31	
10				4.04	

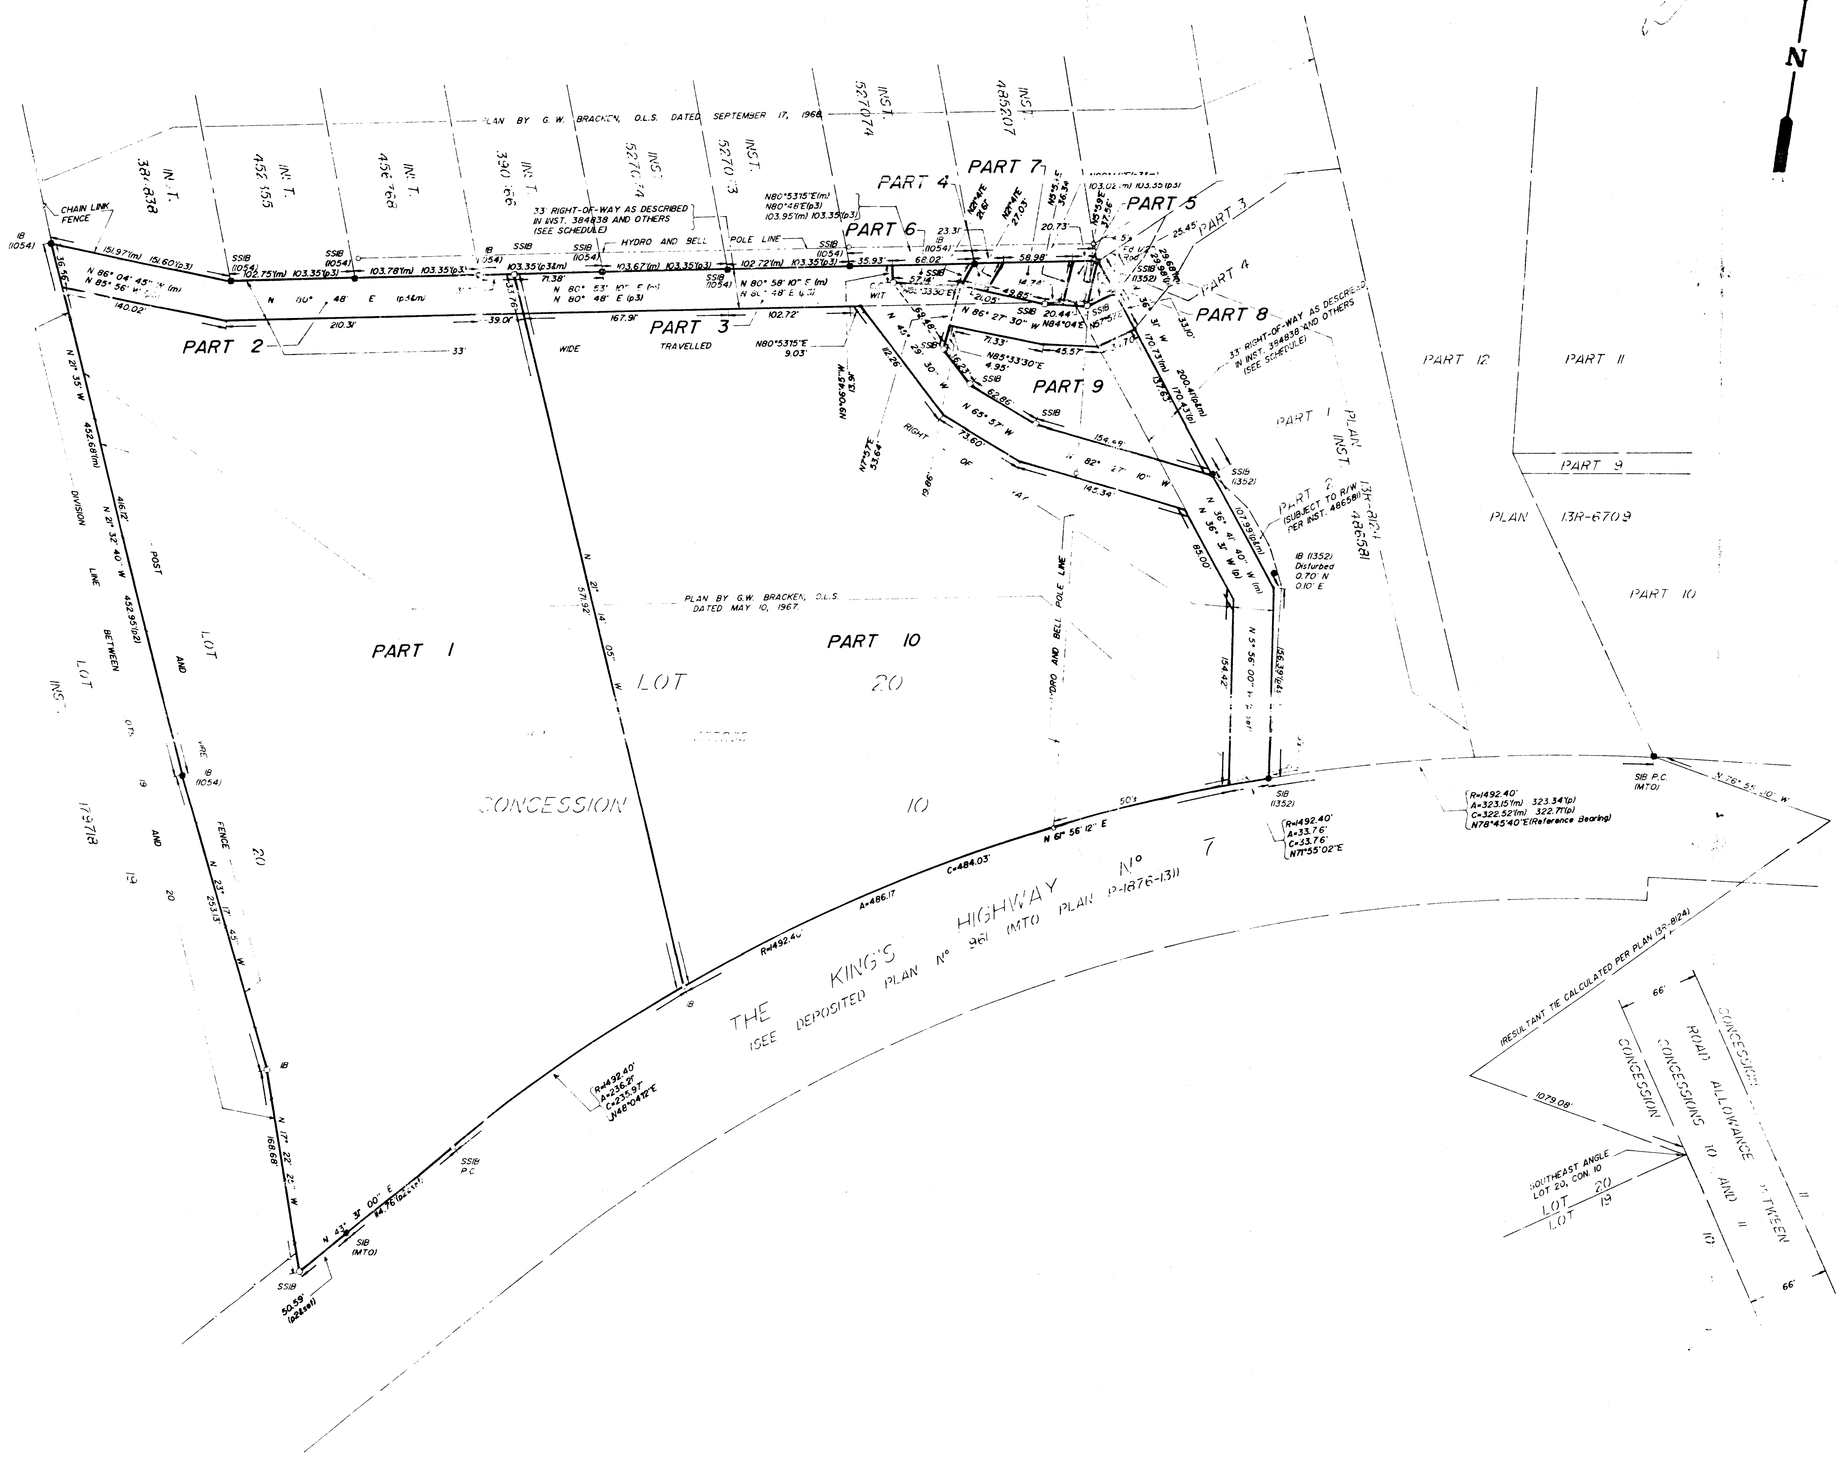

PLAN OF SURVEY OF
PART OF LOT 20
CONCESSION 10
TOWNSHIP OF KENNEBEC
COUNTY OF FRONTENAC

PROPERTY OF THE REGISTRY OFFICE

SCALE: 1" = 60'
BRIAN W. KERR, O.L.S.
1995

BEARINGS ARE ASTRONOMIC DERIVED FROM A PORTION OF THE NORTHERLY LIMIT OF THE KING'S HIGHWAY N° 7 AS SHOWN ON PLAN 13R-8124 TO HAVE A CHORD BEARING OF N 78° 45' 40" E.

SURVEYOR'S CERTIFICATE

I HEREBY CERTIFY THAT:
1. THIS SURVEY AND PLAN ARE CORRECT AND IN ACCORDANCE WITH THE SURVEYS ACT, THE REGISTRY ACT AND THE REGULATIONS MADE THEREUNDER
2. THE [illegible]

BRIAN W. KERR
ONTARIO LAND SURVEYOR

LEGEND

IB	DENOTES	IRON BAR
SIB	DENOTES	STANDARD IRON BAR
SSIB	DENOTES	SHORT STANDARD IRON BAR
WIT	DENOTES	WITNESS
○	DENOTES	PLANTED MONUMENT
●	DENOTES	FOUND MONUMENT
-x-x-x-	DENOTES	FENCE
(m)	DENOTES	MEASURED
(p)	DENOTES	PLAN 13R-8124
(p2)	DENOTES	PLAN BY G.W. BRACKEN, O.L.S. DATED MAY 10, 1967.
(p3)	DENOTES	PLAN BY G.W. BRACKEN, O.L.S. DATED SEPTEMBER 17, 1968.
(1054)	DENOTES	G.W. BRACKEN, O.L.S.
(1352)	DENOTES	B.W. KERR, O.L.S.
(MTO)	DENOTES	MINISTRY OF TRANSPORTATION OF ONTARIO
C.C.	DENOTES	CUT CROSS
P.C.	DENOTES	POINT OF CURVATURE
◎	DENOTES	HYDRO POLE

CAUTION: THIS PLAN IS NOT A PLAN OF SUBDIVISION WITHIN THE MEANING OF THE PLANNING ACT.

BRIAN W. KERR Surveying LIMITED
ONTARIO LAND SURVEYOR CANADA LANDS SURVEYOR
R.R. N° 5, EVANS ROAD, P.O. BOX 20022
PERTH, ONTARIO K7H 3A0
(613) 267-6524

FILE: KE'C-10 REF: 95-44 DWN: DL CKD: BWK MATH: DL