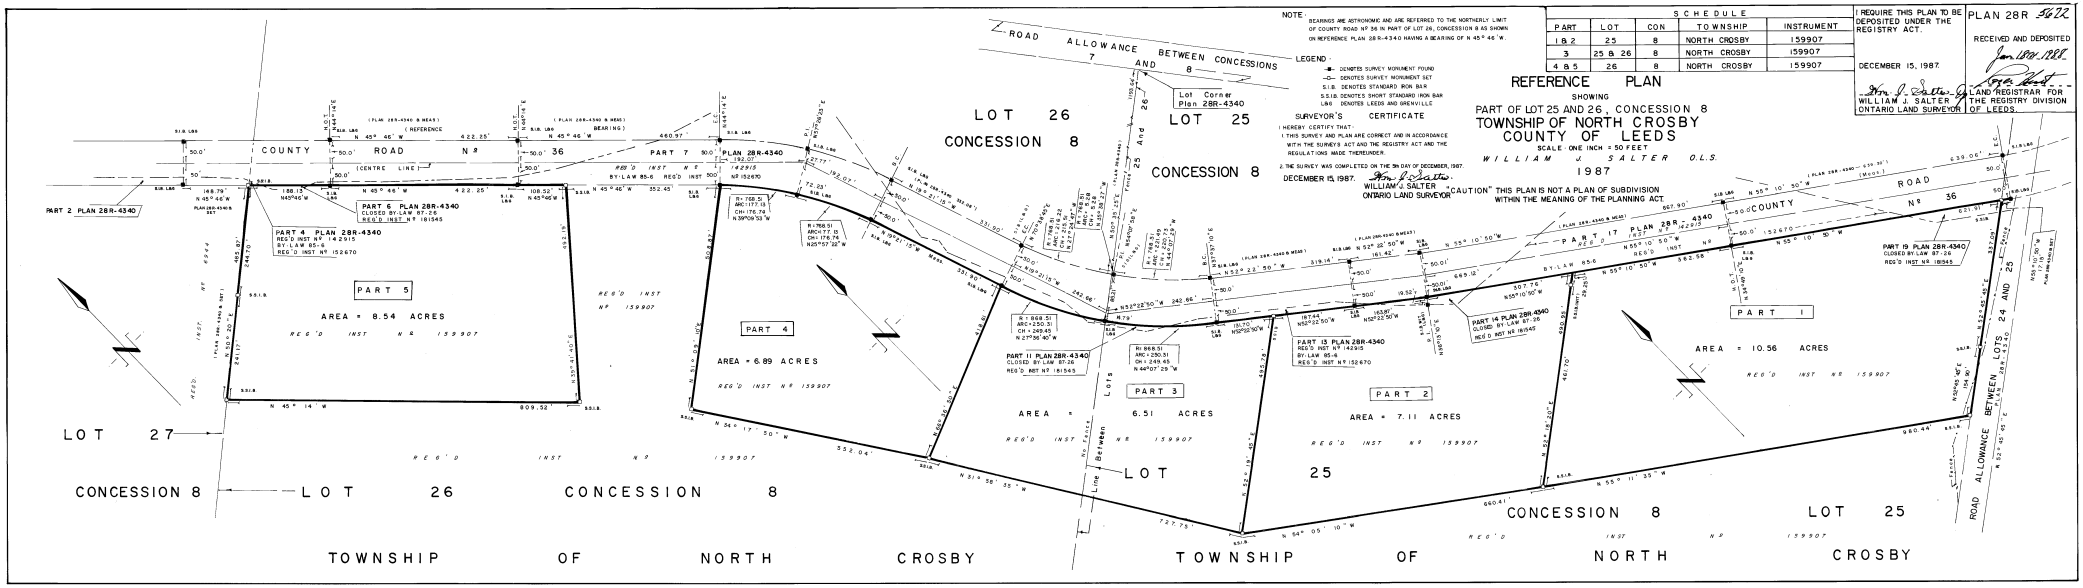
NOTE
BEARINGS ARE ASTRONOMIC AND ARE REFERRED TO THE NORTHERLY LIMIT OF COUNTY ROAD Nº 36 IN PART OF LOT 26, CONCESSION 8 AS SHOWN ON REFERENCE PLAN 28R-4340 HAVING A BEARING OF N 45° 46' W.
LEGEND
DENOTES SURVEY MONUMENT FOUND
DENOTES SURVEY MONUMENT SET
S.I.B. DENOTES STANDARD IRON BAR
S.S.I.B. DENOTES SHORT STANDARD IRON BAR
L&G DENOTES LEEDS AND GRENVILLE
SCHEDULE
PART | LOT | CON | TOWNSHIP | INSTRUMENT
1 & 2 | 25 | 8 | NORTH CROSBY | 159907
3 | 25 & 26 | 8 | NORTH CROSBY | 159907
4 & 5 | 26 | 8 | NORTH CROSBY | 159907
I REQUIRE THIS PLAN TO BE DEPOSITED UNDER THE REGISTRY ACT.
DECEMBER 15, 1987.
WILLIAM J SALTER
ONTARIO LAND SURVEYOR
PLAN 28R 5622
RECEIVED AND DEPOSITED
Jan 18th 1988
LAND REGISTRAR FOR THE REGISTRY DIVISION OF LEEDS
REFERENCE PLAN
SHOWING
PART OF LOT 25 AND 26, CONCESSION 8
TOWNSHIP OF NORTH CROSBY
COUNTY OF LEEDS
SCALE: ONE INCH = 50 FEET
WILLIAM J SALTER O.L.S.
1987
SURVEYOR'S CERTIFICATE
I HEREBY CERTIFY THAT:
1. THIS SURVEY AND PLAN ARE CORRECT AND IN ACCORDANCE WITH THE SURVEYS ACT AND THE REGISTRY ACT AND THE REGULATIONS MADE THEREUNDER.
2. THE SURVEY WAS COMPLETED ON THE 9th DAY OF DECEMBER, 1987.
DECEMBER 15, 1987.
WILLIAM J SALTER
ONTARIO LAND SURVEYOR
"CAUTION" THIS PLAN IS NOT A PLAN OF SUBDIVISION WITHIN THE MEANING OF THE PLANNING ACT.
ROAD ALLOWANCE BETWEEN CONCESSIONS 7 AND 8
Lot Corner Plan 28R-4340
LOT 26 CONCESSION 8
LOT 25 CONCESSION 8
COUNTY ROAD Nº 36
(CENTRE LINE)
PART 2 PLAN 28R-4340
PART 6 PLAN 28R-4340 CLOSED BY-LAW 87-26 REG'D INST Nº 181545
PART 4 PLAN 28R-4340 REG'D INST Nº 142915 BY-LAW 85-6 REG'D INST Nº 152670
PART 7 PLAN 28R-4340 BY-LAW 85-6 REG'D INST Nº 142915
PART 5
AREA = 8.54 ACRES
REG'D INST Nº 159907
PART 4
AREA = 6.89 ACRES
REG'D INST Nº 159907
PART 11 PLAN 28R-4340 CLOSED BY-LAW 87-26 REG'D INST Nº 181545
PART 3
AREA = 6.51 ACRES
REG'D INST Nº 159907
PART 13 PLAN 28R-4340 REG'D INST Nº 142915 BY-LAW 85-6 REG'D INST Nº 152670
PART 14 PLAN 28R-4340 CLOSED BY-LAW 87-26 REG'D INST Nº 181545
PART 2
AREA = 7.11 ACRES
REG'D INST Nº 159907
PART 17 PLAN 28R-4340 REG'D INST Nº 142915 BY-LAW 85-6 REG'D INST Nº 152670
PART 1
AREA = 10.56 ACRES
REG'D INST Nº 159907
PART 19 PLAN 28R-4340 CLOSED BY-LAW 87-26 REG'D INST Nº 181545
LOT 27
CONCESSION 8
LOT 26
CONCESSION 8
LOT 25
CONCESSION 8
LOT 24 AND 25 CONCESSION 8
ROAD ALLOWANCE BETWEEN LOTS 24 AND 25
TOWNSHIP OF NORTH CROSBY
TOWNSHIP OF NORTH CROSBY