I REQUIRE THIS PLAN TO BE DEPOSITED UNDER THE REGISTRY ACT.

August 20 1999

BRIAN W. KERR
ONTARIO LAND SURVEYOR

PLAN 13R– 15051
RECEIVED AND DEPOSITED

August 23, 1999

Marion Simões (AD)
LAND REGISTRAR FOR THE REGISTRY DIVISION OF FRONTENAC (N° 13)

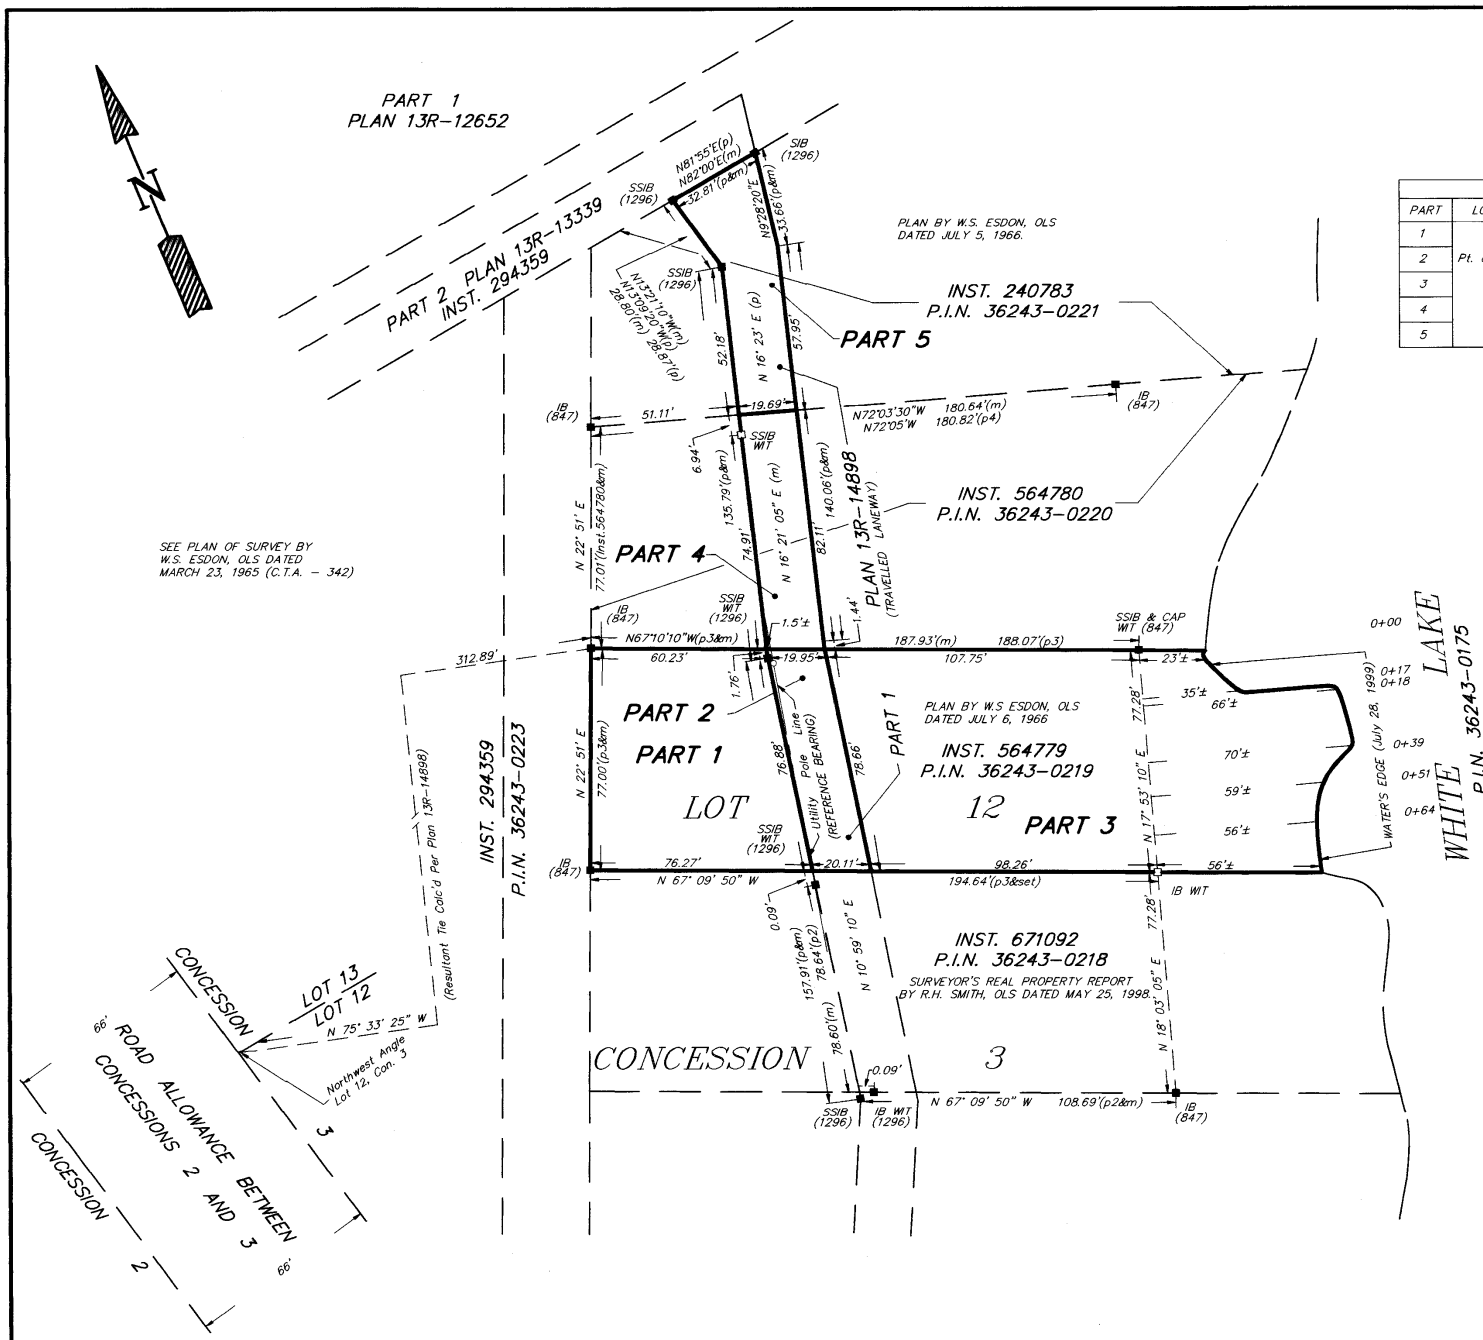

SCHEDULE

PART	LOT	CONCESSION	INST.	P.I.N.	AREA(oc)	REMARKS
1	Pt. of 12	3	564779	All of 36243–0219	0.12	
2					0.04	Travelled Laneway
3					0.28±	
4			564780	Part of 36243–0220	0.04	Travelled Laneway
5			240783	Part of 36243–0221	0.04	Travelled Laneway

PLAN OF SURVEY OF

PART OF LOT 12
CONCESSION 3
GEOGRAPHIC TOWNSHIP OF BEDFORD
NOW IN THE TOWNSHIP OF SOUTH FRONTENAC
COUNTY OF FRONTENAC

SCALE: 1" = 30'

25 0 25 50 100

NOTE: DISTANCES SHOWN ON THIS PLAN ARE IN FEET AND CAN BE CONVERTED TO METRES BY MULTIPLYING BY 0.3048.

BRIAN W. KERR, OLS

BEARINGS ARE ASTRONOMIC, DERIVED FROM A PORTION OF THE WESTERLY LIMIT OF PART 1, PLAN 13R–14898, SHOWN TO HAVE A BEARING OF N 10° 59' 10" E.

SURVEYOR'S CERTIFICATE

I HEREBY CERTIFY THAT:
1. THIS SURVEY AND PLAN ARE CORRECT AND IN ACCORDANCE WITH THE SURVEYS ACT, THE SURVEYORS ACT, THE REGISTRY ACT AND THE REGULATIONS MADE UNDER THEM.
2. THE SURVEY WAS COMPLETED ON AUGUST 12, 1999.

August 20 1999

BRIAN W. KERR
ONTARIO LAND SURVEYOR

LEGEND

IB	DENOTES	IRON BAR
SIB	DENOTES	STANDARD IRON BAR
SSIB	DENOTES	SHORT STANDARD IRON BAR
WIT	DENOTES	WITNESS
□	DENOTES	PLANTED MONUMENT
■	DENOTES	FOUND MONUMENT
x–x–x–	DENOTES	FENCE
(m)	DENOTES	MEASURED
(p)	DENOTES	PLAN 13R–14898
(p2)	DENOTES	SURVEYOR'S REAL PROPERTY REPORT BY R.H. SMITH, OLS DATED MAY 25, 1998.
(p3)	DENOTES	PLAN BY W.S. ESDON, OLS DATED JULY 6, 1966.
(p4)	DENOTES	PLAN BY W.S. ESDON, OLS DATED JULY 5, 1966.
(847)	DENOTES	W.S. ESDON, OLS
(1296)	DENOTES	R.H. SMITH, OLS
o	DENOTES	UTILITY POLE

NOTE: DISTANCES TO WATER'S EDGE ARE AT RIGHT ANGLES TO TRAVERSE LINES UNLESS OTHERWISE SHOWN.

BRIAN KERR SURVEYING LTD.
ONTARIO LAND SURVEYOR CANADA LANDS SURVEYOR
99 DUFFERIN STREET, P.O. BOX 20022
PERTH, ONTARIO K7H 3M6
(613) 267–6524
TOLL FREE 1–800–352–8117

FILE: BE'D–87 REF: 99–130 DWN: DL CKD: BWK MATH: DL