PLAN OF SURVEY
PART OF LOT 25 · CONCESSION V
TOWNSHIP OF BEDFORD
MUNICIPALITY OF THE TOWNSHIP OF BEDFORD
COUNTY OF FRONTENAC

M.H. KALDEWAY LTD.

SCALE : 1" = 50'

1982

I REQUIRE THIS PLAN TO BE DEPOSITED UNDER PART II OF THE REGISTRY ACT.

August 31st 1982

M.H. KALDEWAY

PART	LOT	CON.	INST. NO.
1	25	V	351758

RECEIVED AND DEPOSITED AS PLAN 13 R 5063

Sept. 3 1982

LAND REGISTRAR FOR THE REGISTRY DIVISION OF FRONTENAC (No. 13)

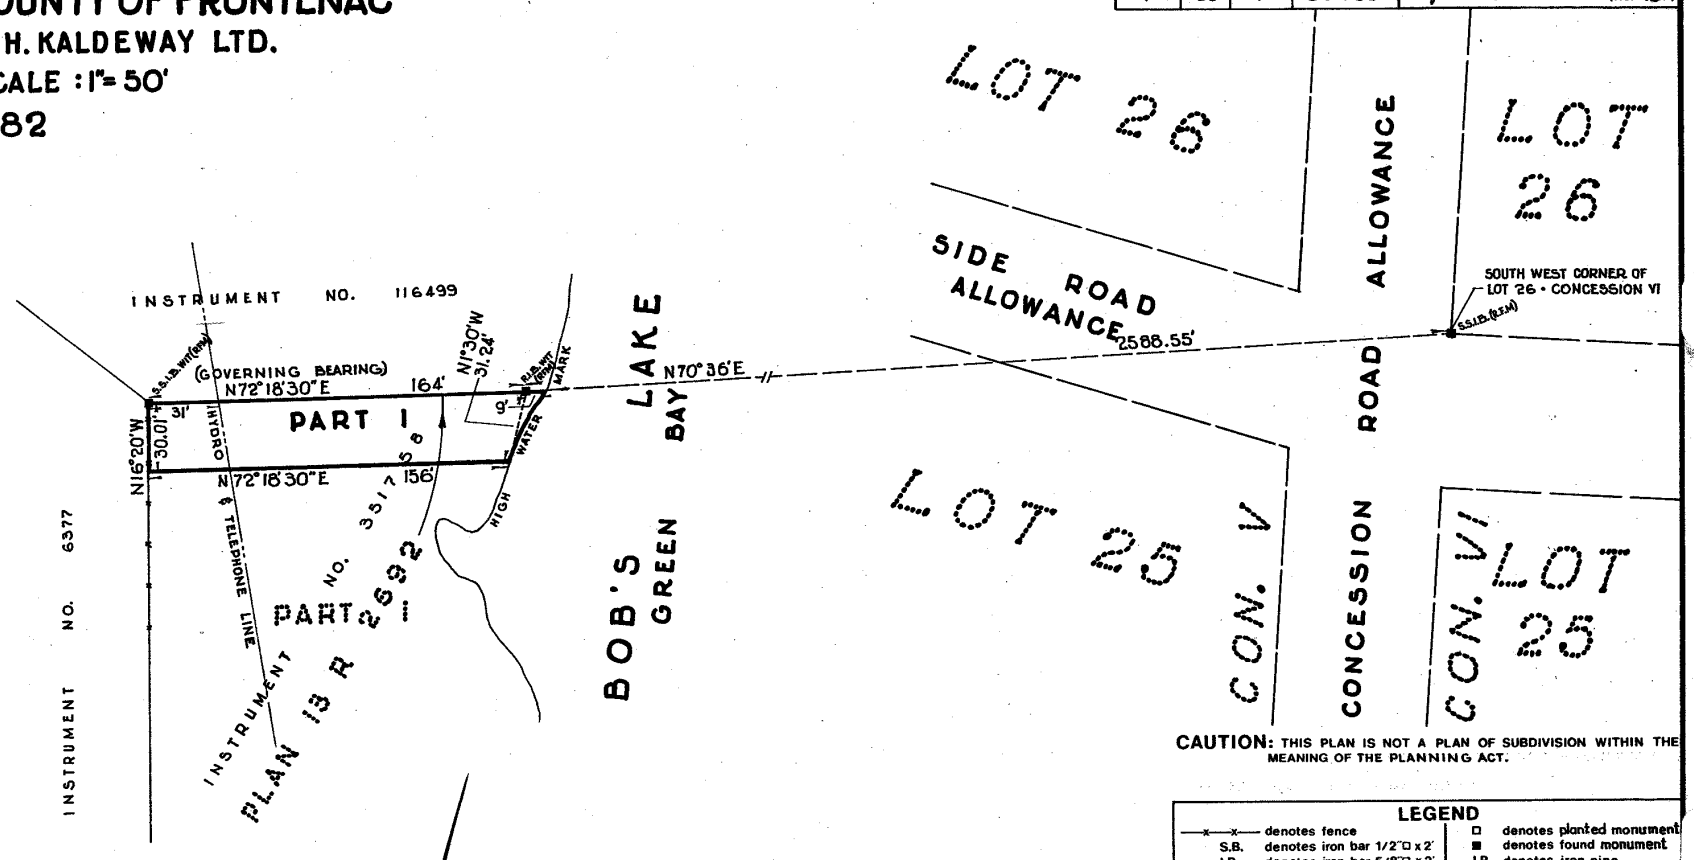

CAUTION: THIS PLAN IS NOT A PLAN OF SUBDIVISION WITHIN THE MEANING OF THE PLANNING ACT.

BEARINGS ARE ASTRONOMIC, AND REFER TO THE BEARINGS SHOWN ON PLAN 13 R 2692.

NOTE : TIE LINE DERIVED FROM PLAN 13 R 2692.

LEGEND

—x—x—	denotes fence	□	denotes planted monument
S.B.	denotes iron bar 1/2"□ x 2'	■	denotes found monument
I.B.	denotes iron bar 5/8"□ x 2'	I.P.	denotes iron pipe
S.S.I.B.	denotes iron bar 1"□ x 2'	R.I.B.	denotes iron bar 3/4"ø x 2' with cap
S.I.B.	denotes iron bar 1"□ x 4'	(R.E.M.)	denotes R.E.Mucklestone Ltd.
C.M.	denotes concrete monument		
R.B.	denotes rock bar		

SURVEYOR'S CERTIFICATE

I hereby certify that:

1. This survey and plan are correct and in accordance with 'THE SURVEYS ACT' and 'THE REGISTRY ACT' and the regulations made thereunder.
2. The survey was completed on the 4th day of August, 1982.

August 16th 1982

M.H. KALDEWAY,
Ontario Land Surveyor.

M.H. KALDEWAY LTD.
ONTARIO LAND SURVEYORS
61 King Street East, Brockville, Ontario.

Order No. 82-120.

13R 5063